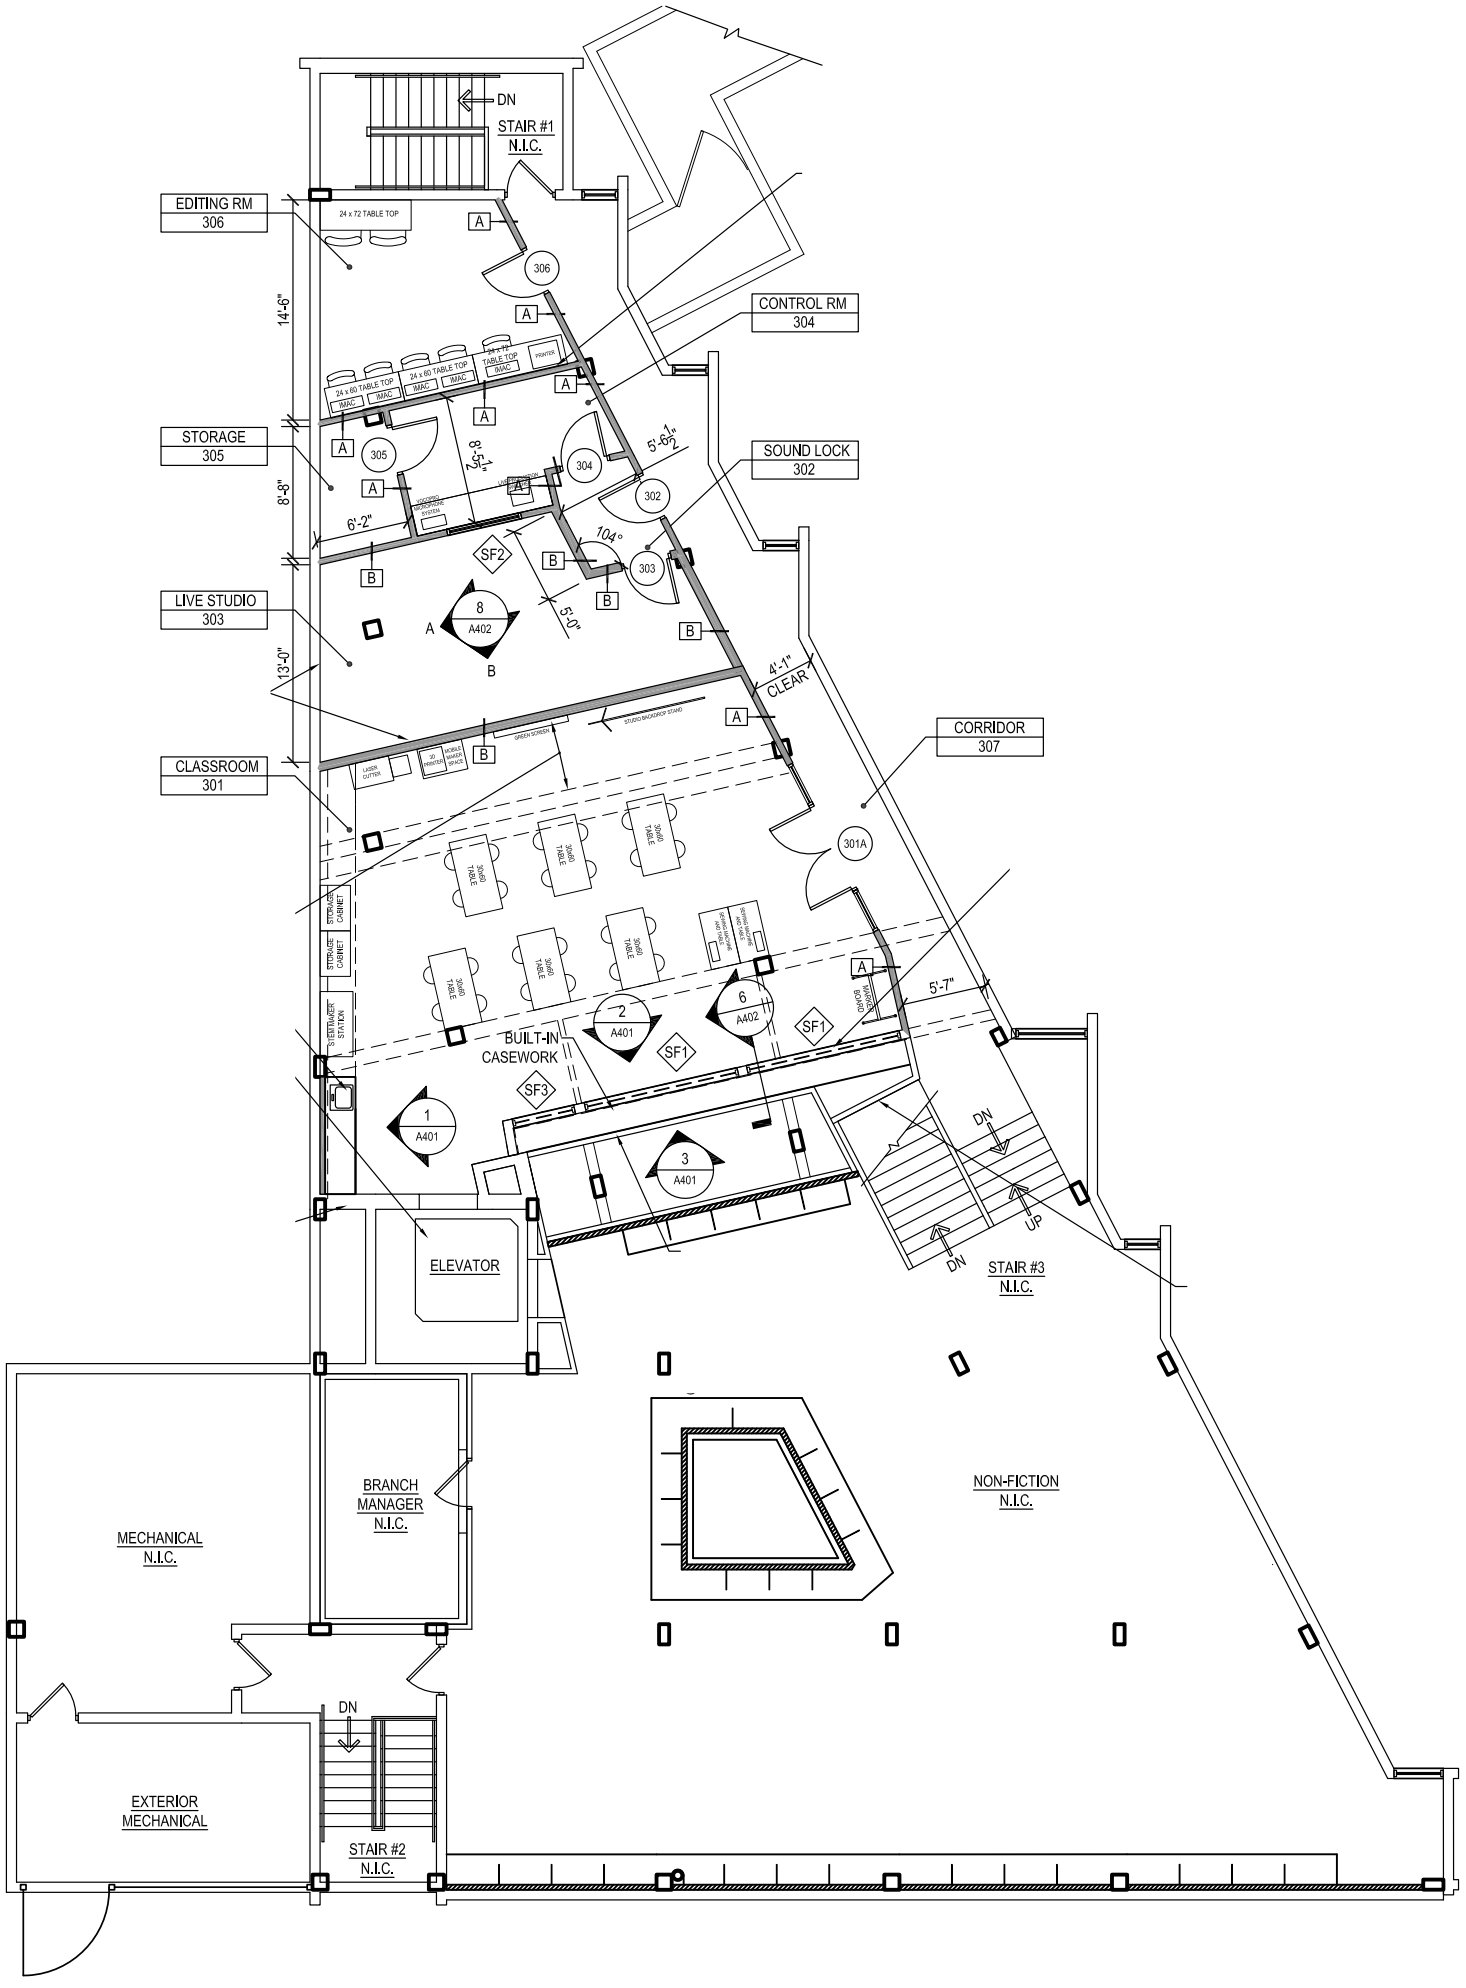

DN
STAIR #1
N.I.C.
EDITING RM
306
24 x 72 TABLE TOP
CONTROL RM
304
STORAGE
305
SOUND LOCK
302
LIVE STUDIO
303
CLASSROOM
301
CORRIDOR
307
14'-6"
8'-8"
13'-0"
6'-2"
5'-0"
104°
4'-1"
CLEAR
5'-7"
SF2
SF1
SF3
BUILT-IN
CASEWORK
ELEVATOR
STAIR #3
N.I.C.
UP
NON-FICTION
N.I.C.
BRANCH
MANAGER
N.I.C.
MECHANICAL
N.I.C.
EXTERIOR
MECHANICAL
STAIR #2
N.I.C.